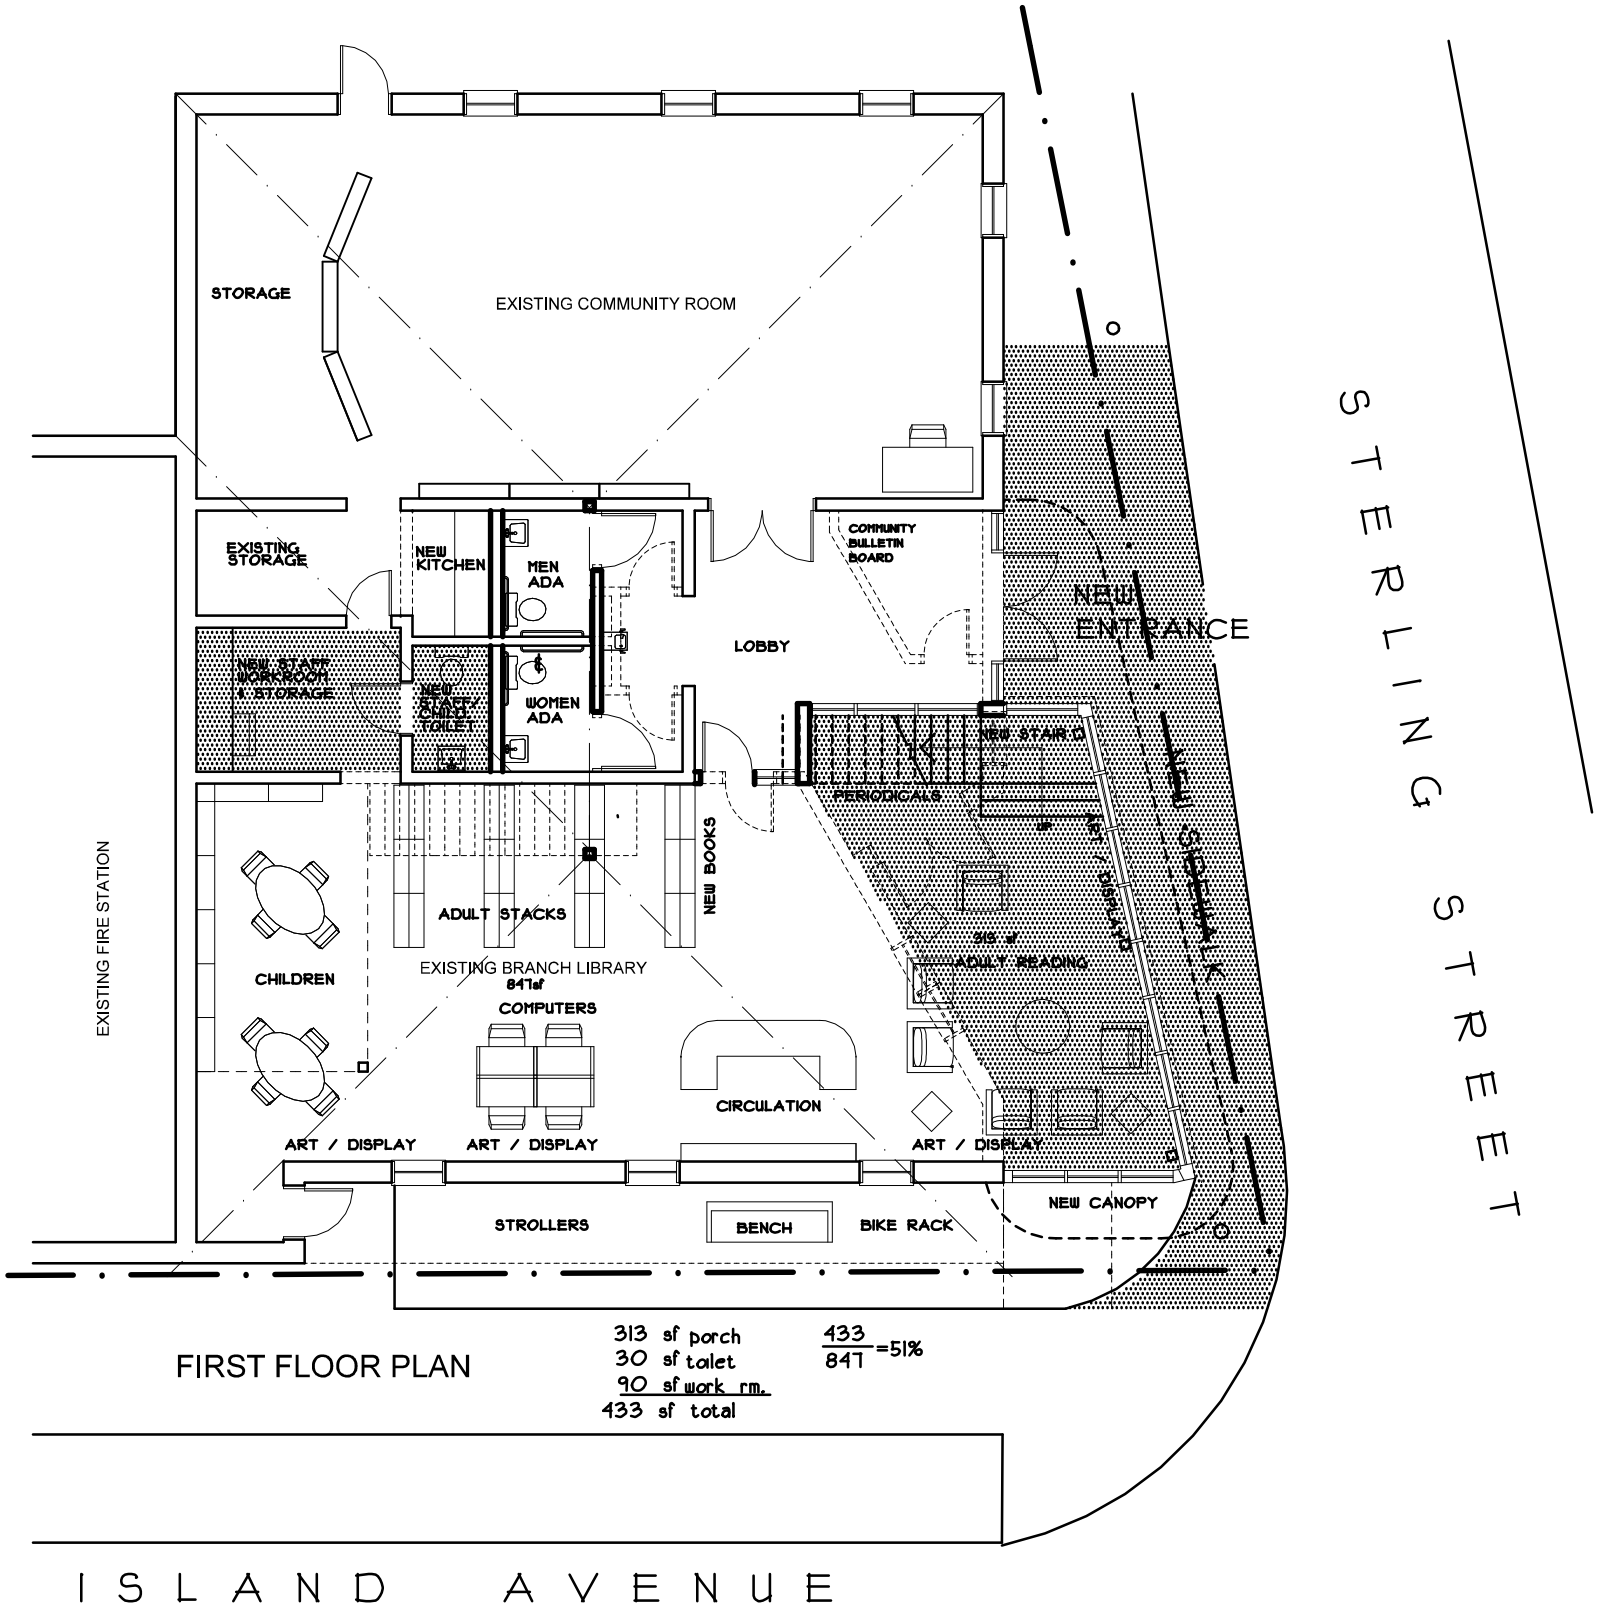

313 sf porch
30 sf toilet
90 sf work rm.
433 sf total

$\frac{433}{847}$ = 51%

FIRST FLOOR PLAN

PEAKS ISLAND LIBRARY & COMMUNITY CENTER
PROPOSED IMPROVEMENTS

0 4' 8' 12' 16'